Inwall Cavity Frames Pty Ltd
ABN: 70 658 876 058
33 Cameron Street Cranbourne 3977
Ph (03) 9000 9255
sales@inwall.com.au

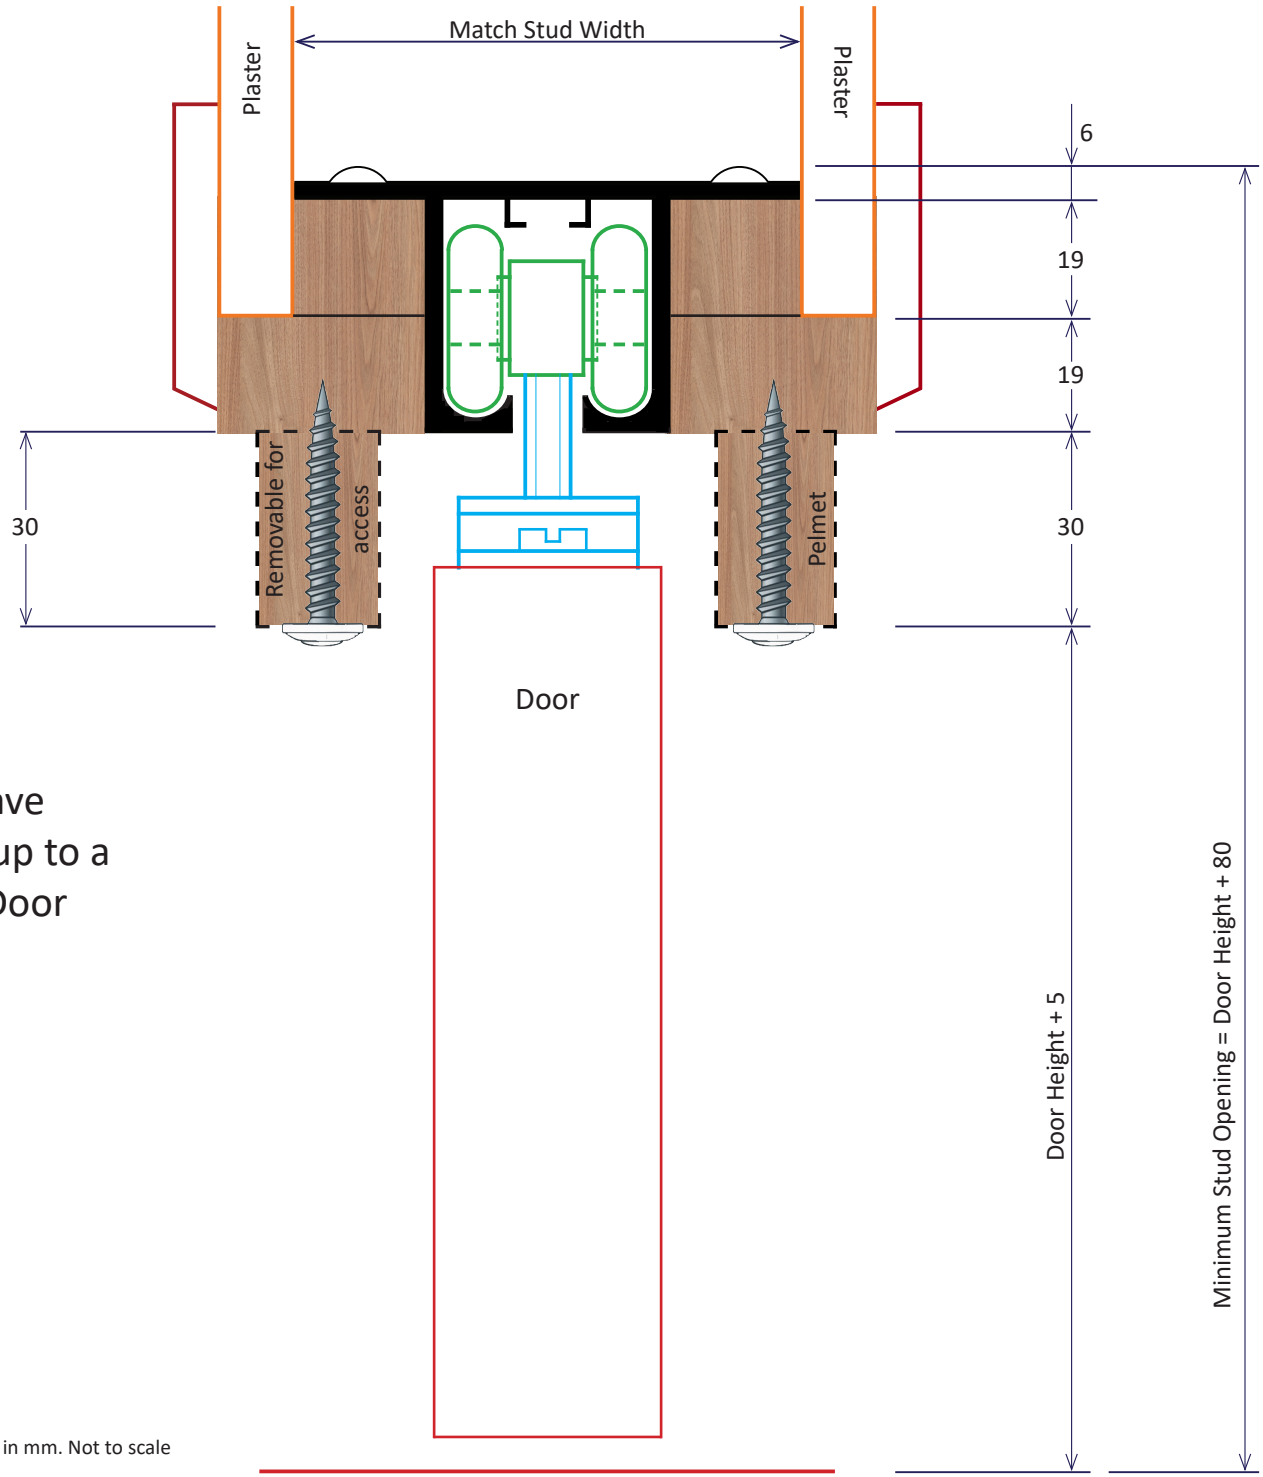

ProClip
Architrave
To suit up to a
180kg Door

All Dimensions in mm. Not to scale